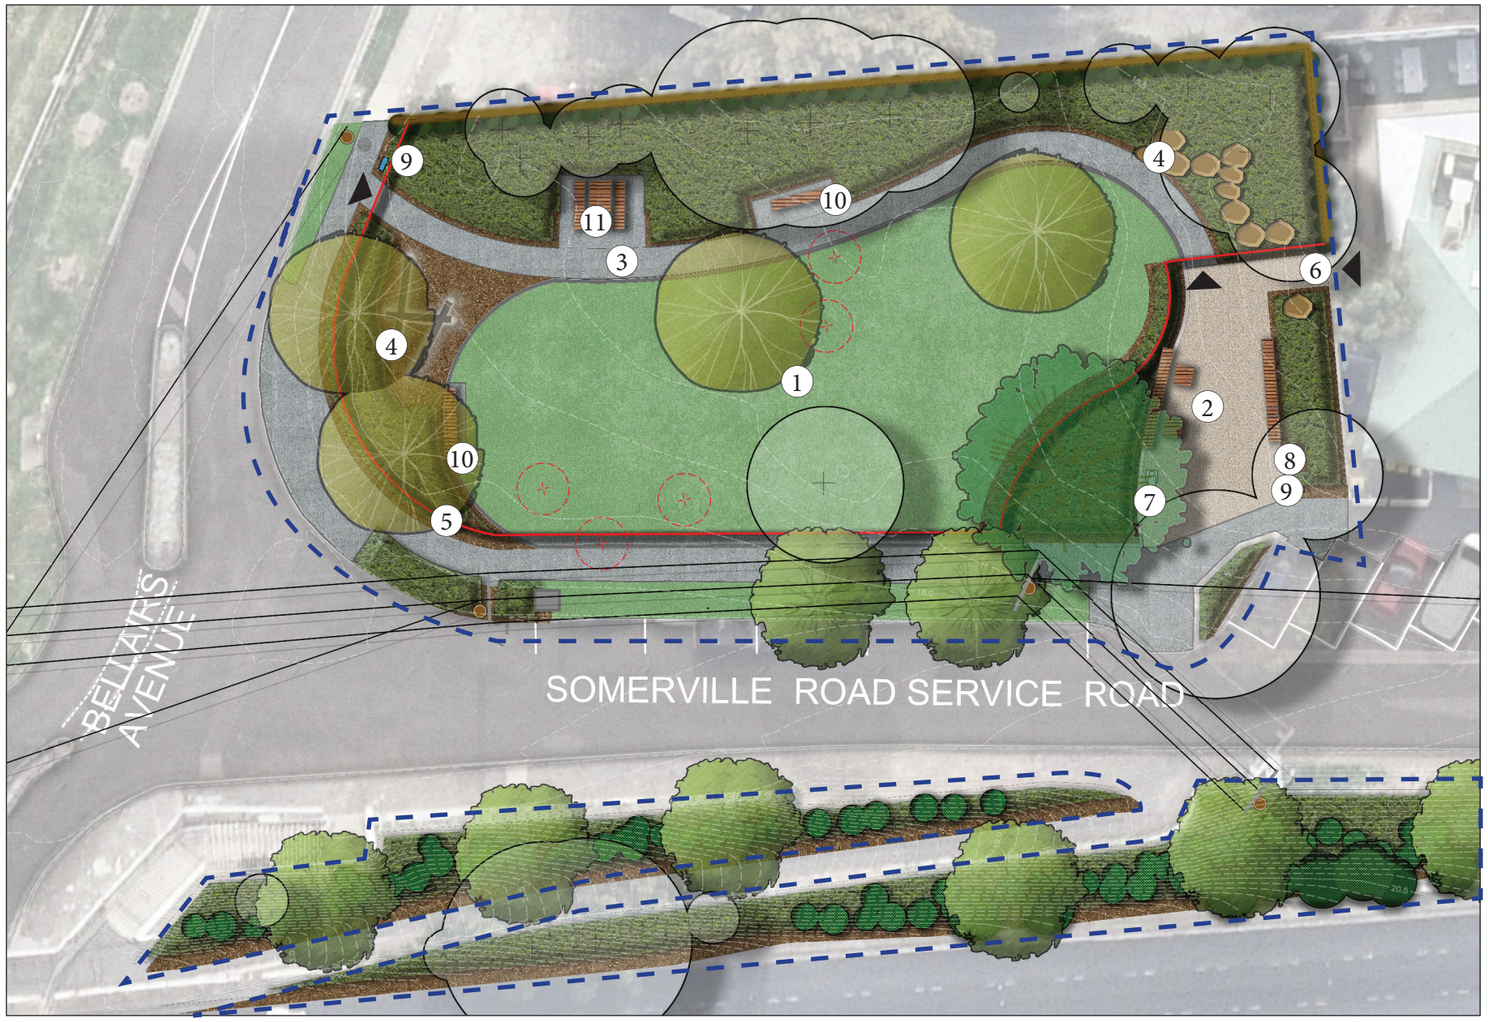


Concept Plan

Scale 1:150

Legend

- Extent of works
- Existing tree to be removed
- Existing tree to be retained
- Evergreen tree
- Deciduous tree
- Large feature tree
- Screen planting
- Lawn
- Garden bed
- Feature pavement
- Concrete pavement
- Low perimeter fence with gates
- Park entrance

Site Features

1. Central lawn
2. Shaded seating area
3. Internal path
4. Nature play with balancing logs and stepping stones
5. Low fencing and gates
6. Existing gate
7. Drinking fountain
8. Waste bin
9. Park signage
10. Park bench seating
11. Picnic Table

Note: An additional dog off-lead window may be required in future based on park usage and community feedback

Planting with stepping stones



Central lawn



Balance logs



Concept Plan

Bellairs Reserve, Yarraville

Maribyrnong CITY COUNCIL