

Quarry Park Master Plan

December 2016

Maribyrnong
CITY COUNCIL



Site Context Plan



1 View looking from north-west corner of site



2 Owen Street frontage to the north



3 Farnsworth Drive frontage to the south



4 View of site from east



5 View towards Henry Turner Reserve North



6 Paths through the site



Site Photos - Key Plan

Maribyrnong CITY COUNCIL

Quarry Park, Footscray	Master Plan	not to scale
Site Context	Rev 01 | Drawing 1 of 7	December 2016

Legend

- Key views from site
- Pedestrian entry / arrival points
- Vehicular access
- Primary access through site
- FCC School interface
- Steep embankment at site edge
- Significant slopes
- Flat spaces and protected terraces
- Existing trees of value

Maribyrnong CITY COUNCIL

Quarry Park, Footscray

Site Analysis Diagram

Master Plan

Rev 01 | Drawing 2 of 7

not to scale

December 2016



Legend

- Existing trees
- Proposed trees
- Low native grass / understorey vegetation on slopes
- Embankment planting
- Garden bed
- Concrete Paths
- Granitic gravel paving
- Sheltered picnic areas
- Seating structures
- Mountain bike tracks
- Public art / memorial
- T Future public toilet


1. Pedestrian Entry Points
2. Seating and lookout with shelter and long dining table
3. Informal sports oval (and school use)
4. Large open lawn
5. Seating and lookout
6. Lower picnic space
7. Play space and nature play
8. Stepped lawn terrace
9. Mountain bike flow trail
10. Boulevard treatment, Farnsworth Ave
11. Future carpark
12. Existing carpark
13. Existing groundwater treatment system
14. Existing cricket nets
15. Existing sports pavilion
16. Raingarden
17. Mountain bike skills park

Maribyrnong City Council

Quarry Park, Footscray
Site Plan

Master Plan
Rev 01| Drawing 3 of 7

not to scale
December 2016

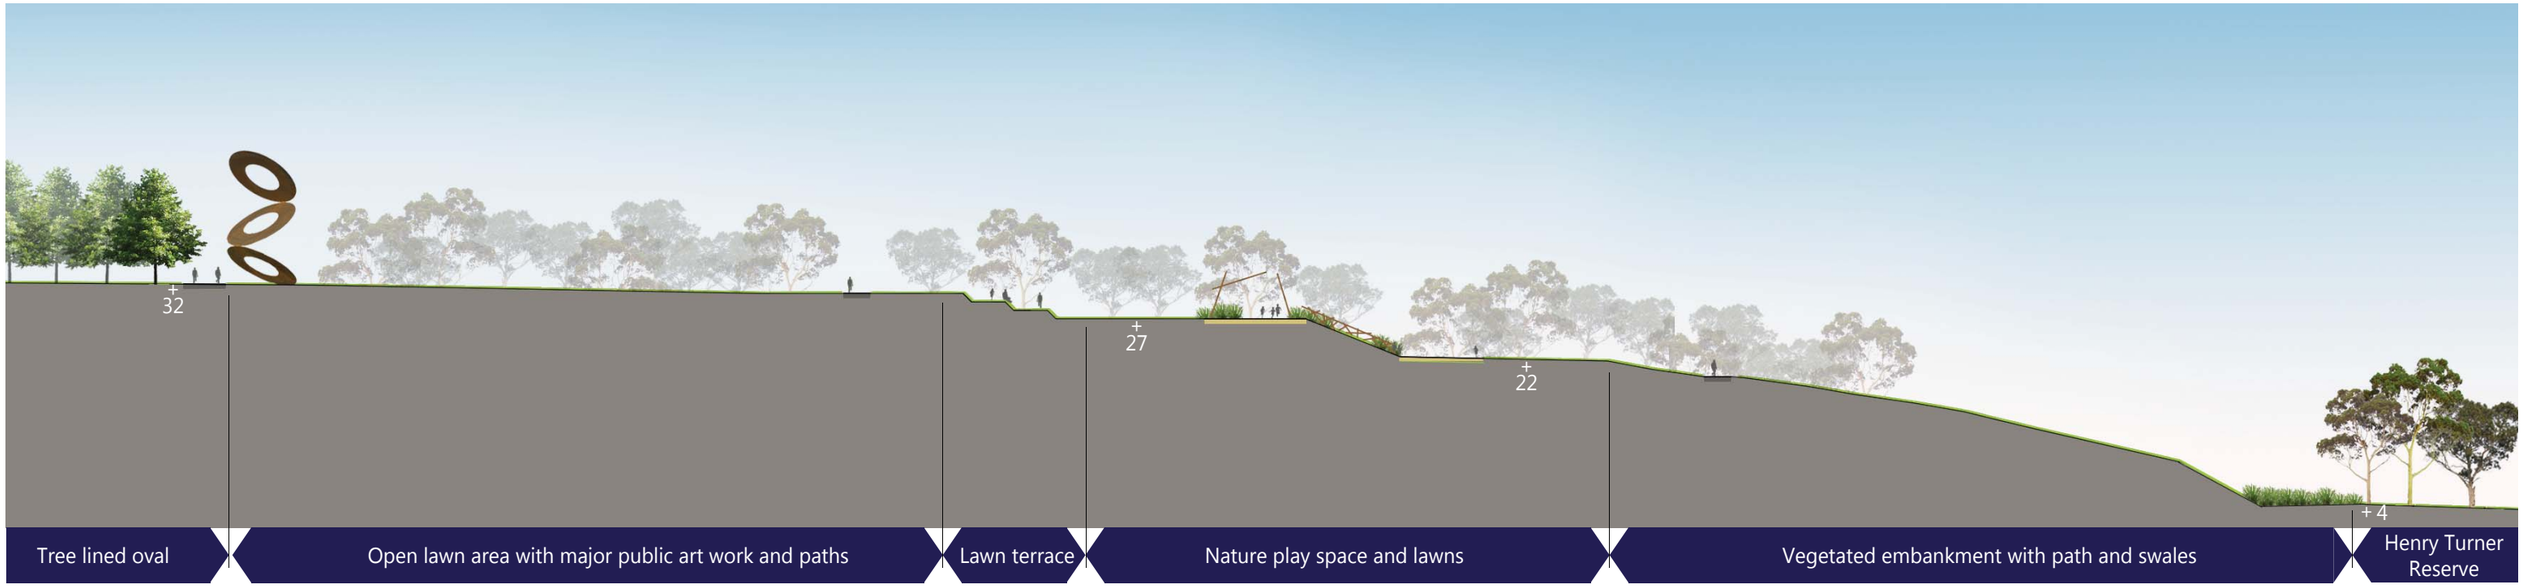

Section A-A'



Nature play and sloped sites





Major public art works / memorial





Lawn terraces



Biking tracks




Shelter and outlooks





Tracks, steps and edges


Maribyrnong CITY COUNCIL

Quarry Park, Footscray	Master Plan	not to scale
Site Section and Character Images	Rev 01 | Drawing 4 of 7	December 2016

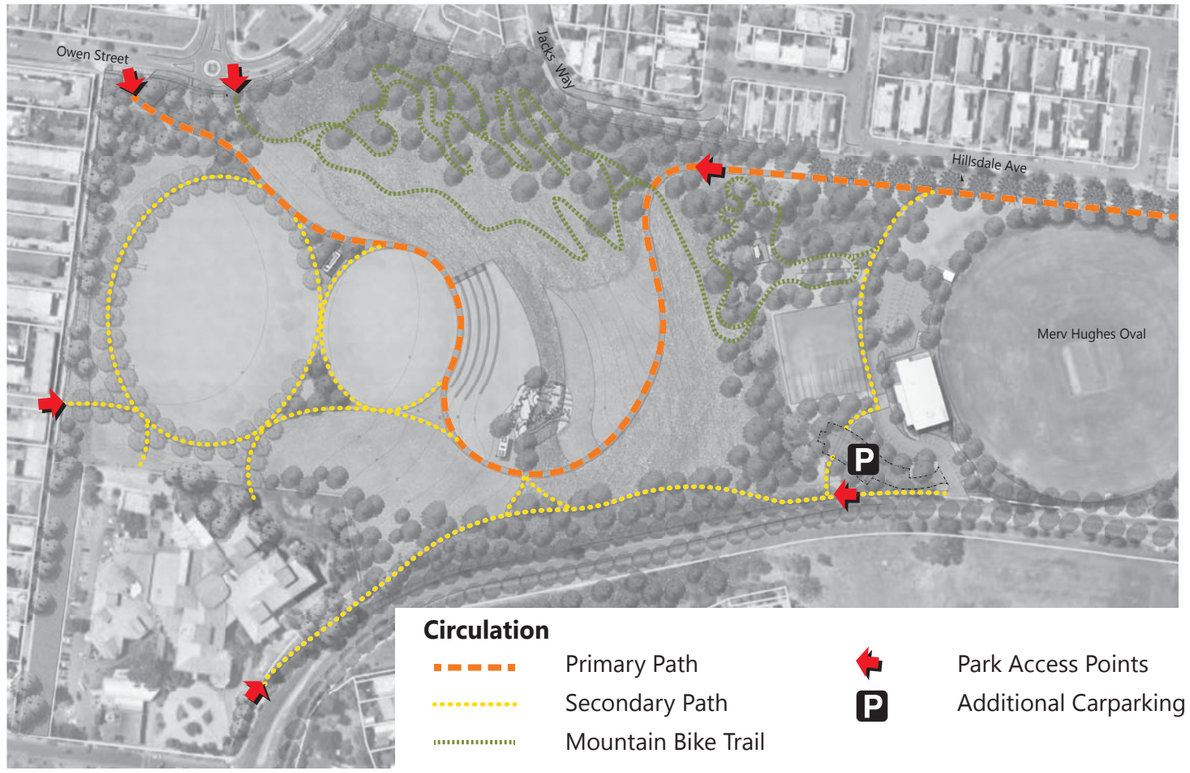

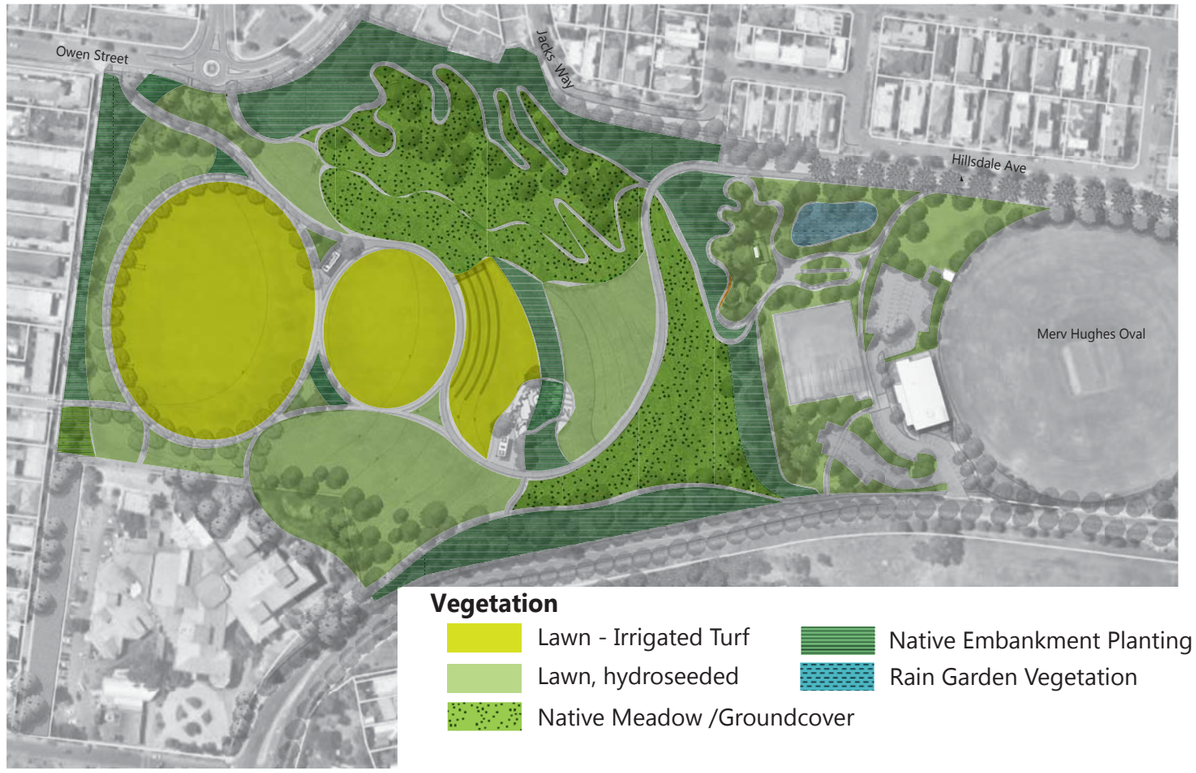

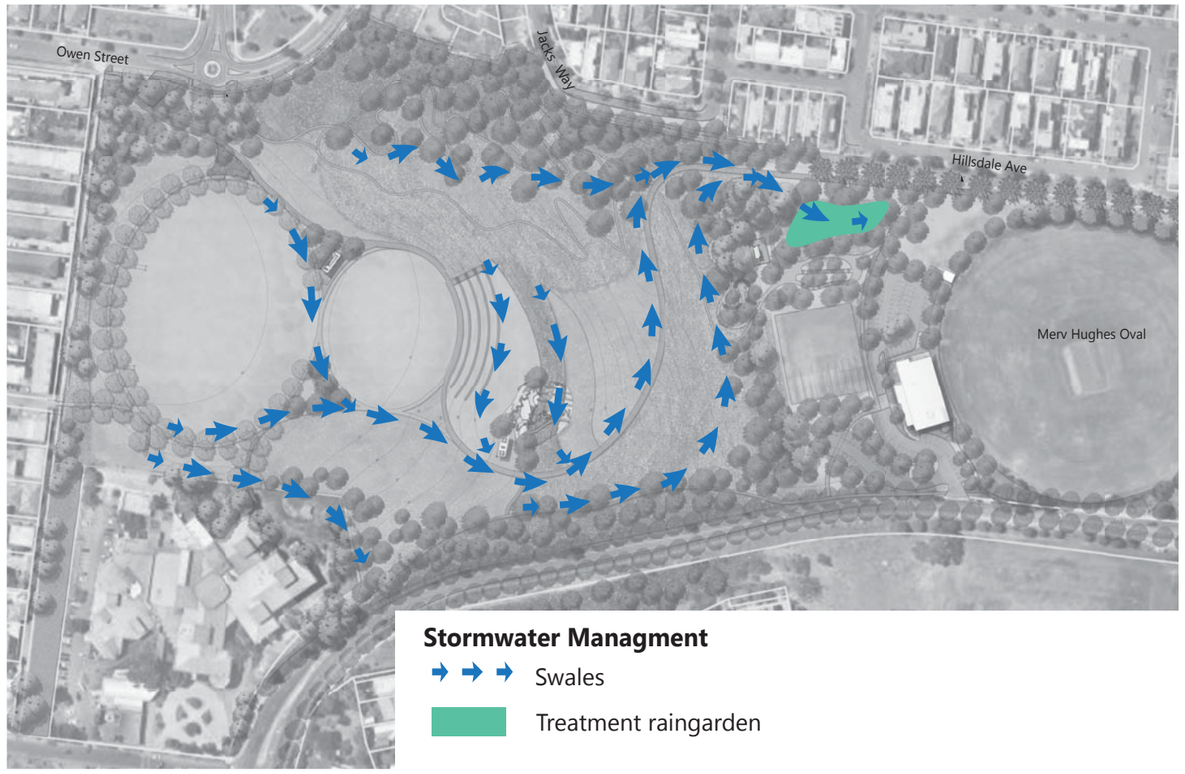

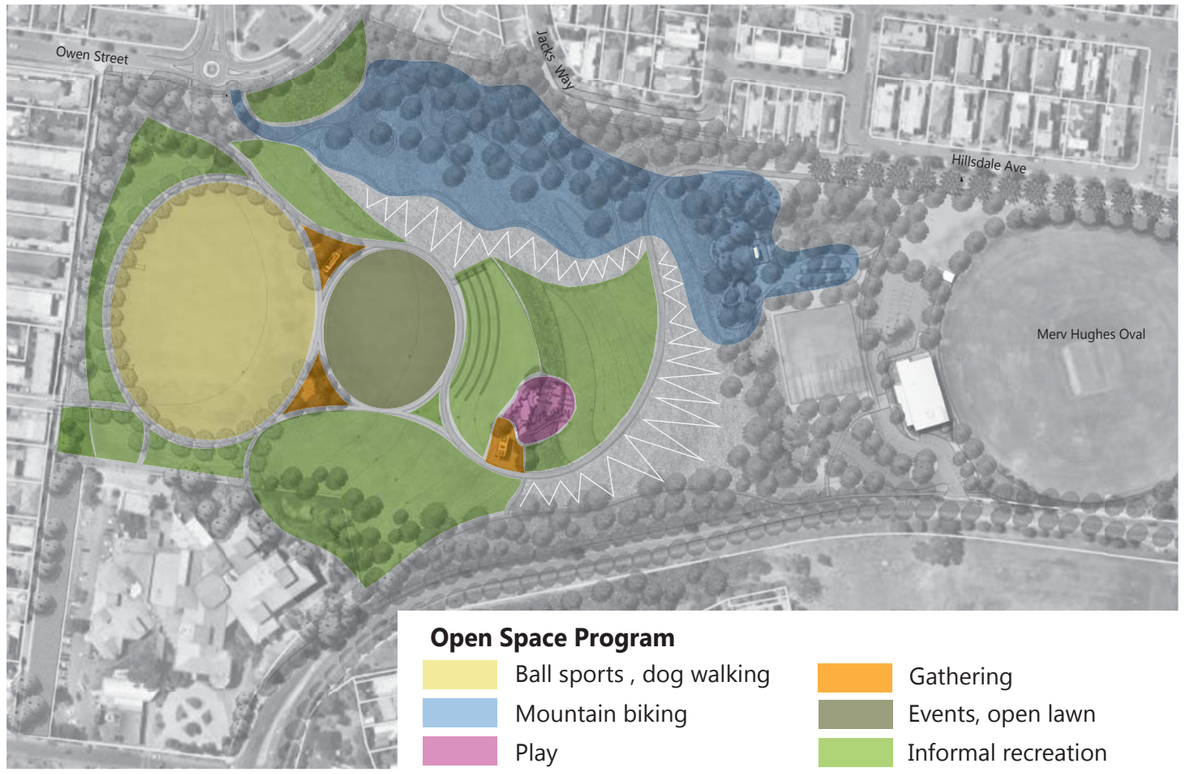

Maribyrnong CITY COUNCIL

Quarry Park, Footscray


Systems Diagrams

Master Plan

Rev 01| Drawing 5 of 7

not to scale

December 2016

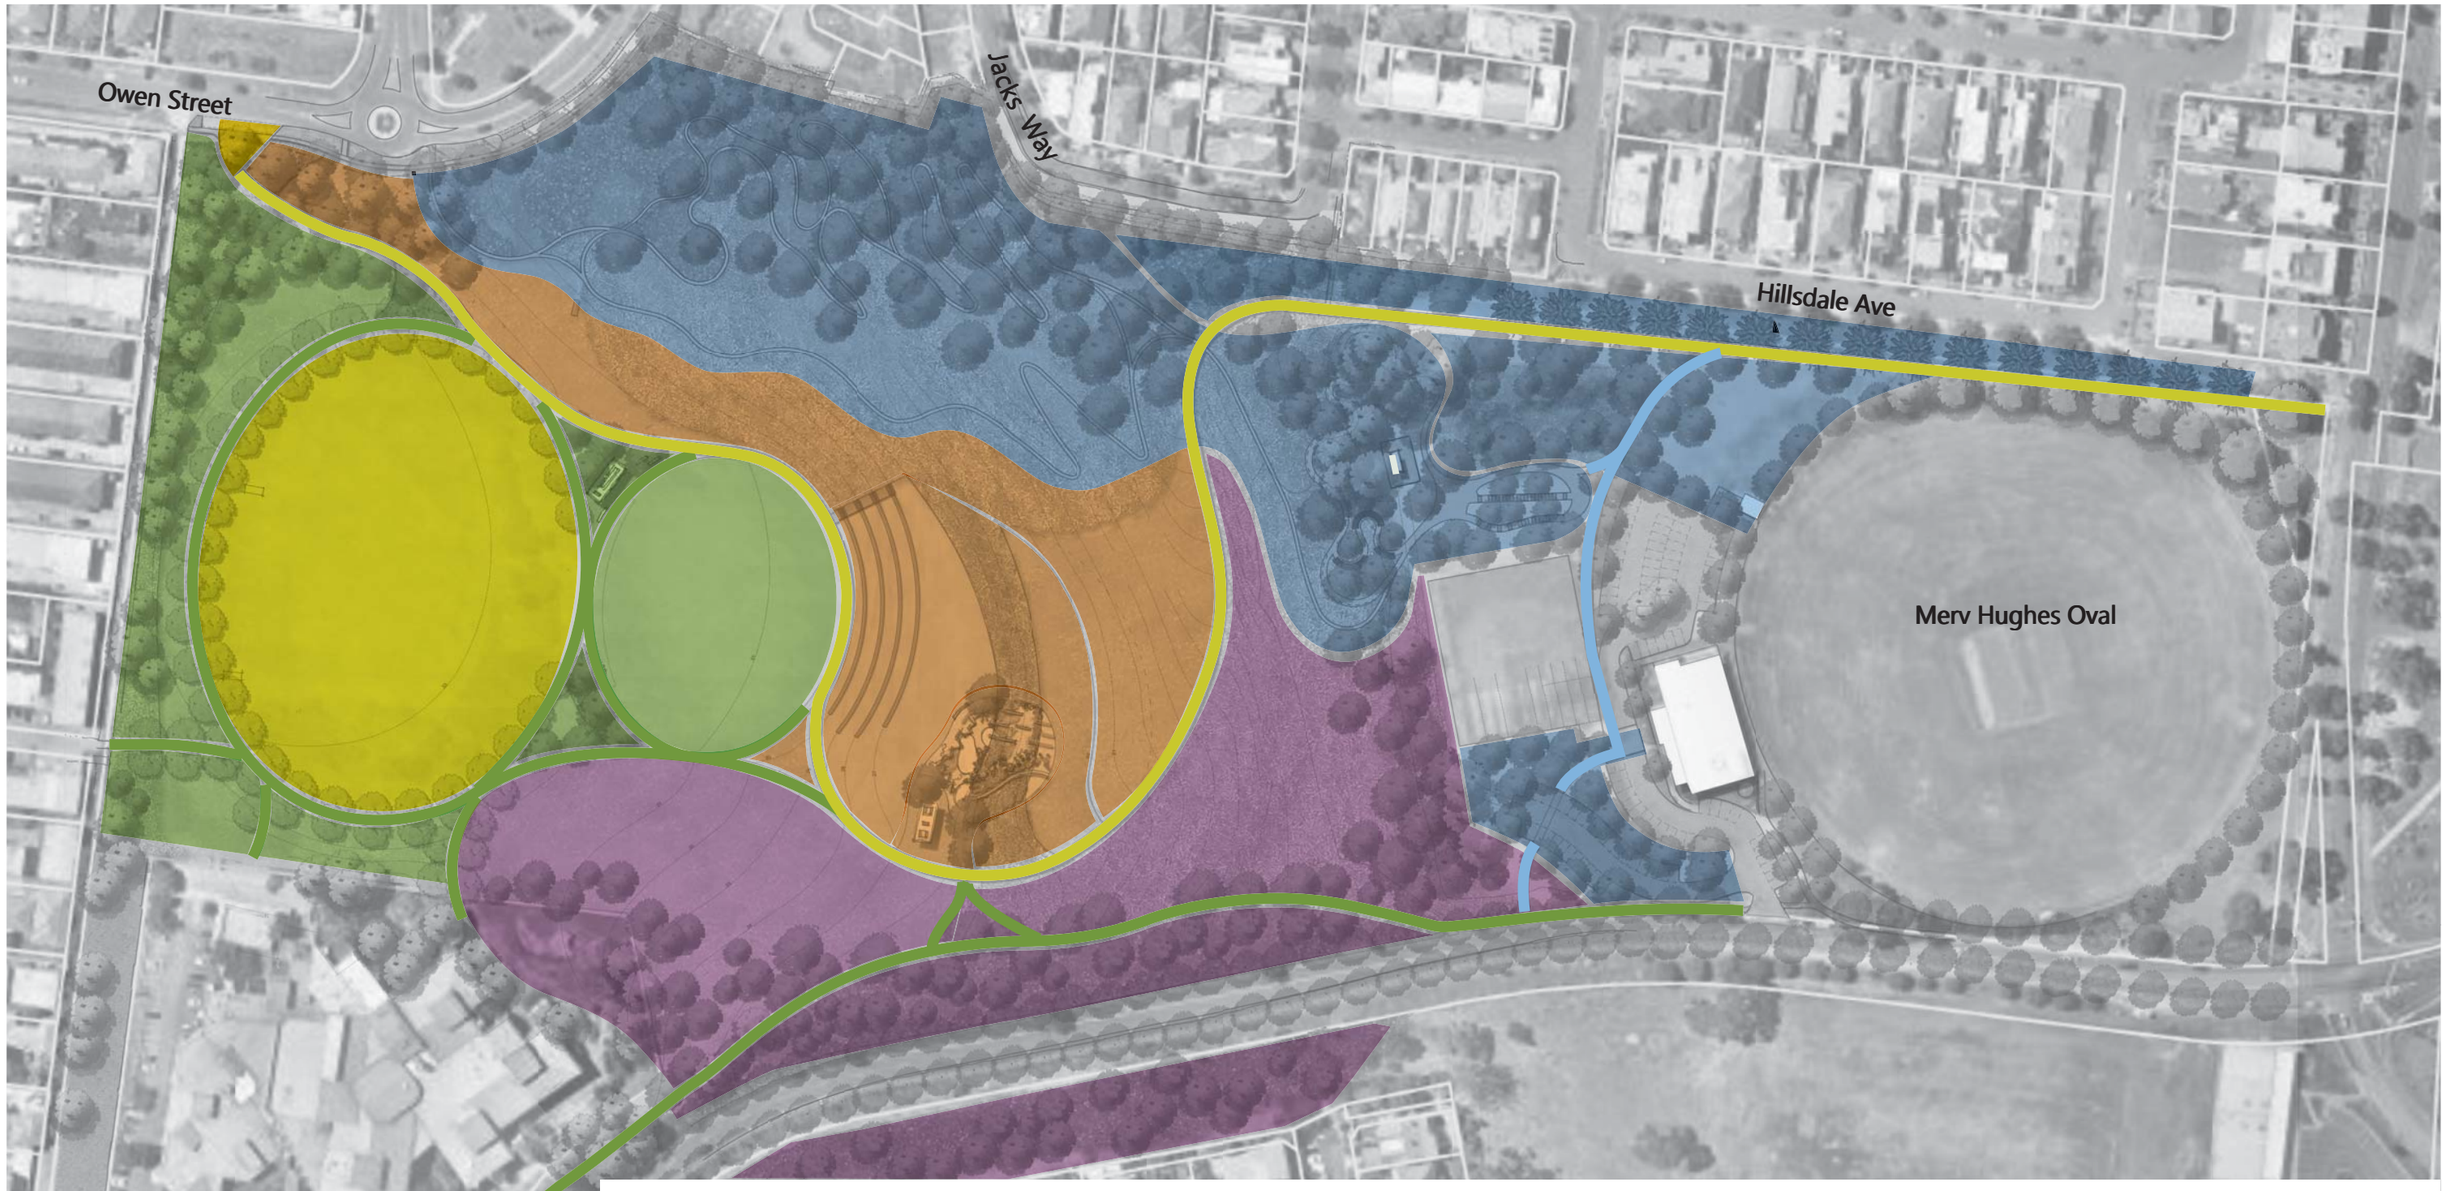

Preliminary Works (Whole of Site)
Bulk earthworks and shaping
Soil capping
Hydroseeding and hydro mulching

Legend

Stage 1
Main oval and tree planting
Owen Street entrance
Primary pedestrian path
Public art / memorial

Stage 2
Secondary oval / events lawn
Secondary pedestrian paths
Upper picnic area

Stage 3
Mountain bike trail and skills park
Revegetation of northern slopes
Lower carpark and pedestrian paths
Public toilet
Raingarden

Stage 4
Playspace
Lower picnic area
Lawn terraces

Stage 5
Revegetation of remaining slopes
Farnsworth Avenue planting

Maribyrnong CITY COUNCIL

Quarry Park, Footscray
Staging Diagram

Master Plan
Rev 01 | Drawing 6 of 7

not to scale
December 2016

Avenue Trees - Indicative Species



Eucalyptus citriodora
Lemon Scented Gum





Quercus cerris
Turkey Oak

Feature Specimen Trees - Indicative Species



Aurucaria heteroflia
Norfolk Island Pine



Cedrus deodara
Lebanon Cedar



Eucalyptus camaldulensis
River Red Gum

Woodland Trees - Indicative Species



Eucalyptus radiata
Narrow leafed
Peppermint Gum



Acacia melanoxylon
Blackwood




Eucalyptus melliodora
Yellow Gum

Street and Playground Trees - Indicative Species



Fraxinus 'Urbanite'
Urbanite Ash

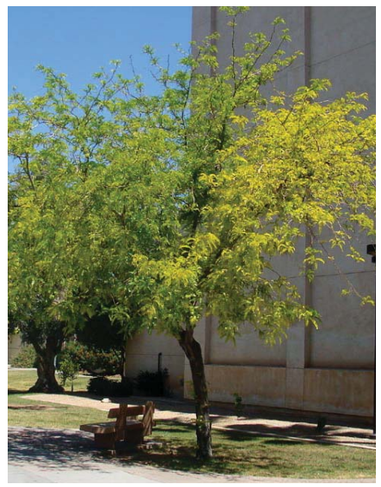

Gleditsia triacanthos
Honey Locust



Pistacia cinensis
Pistachio (non fruiting)