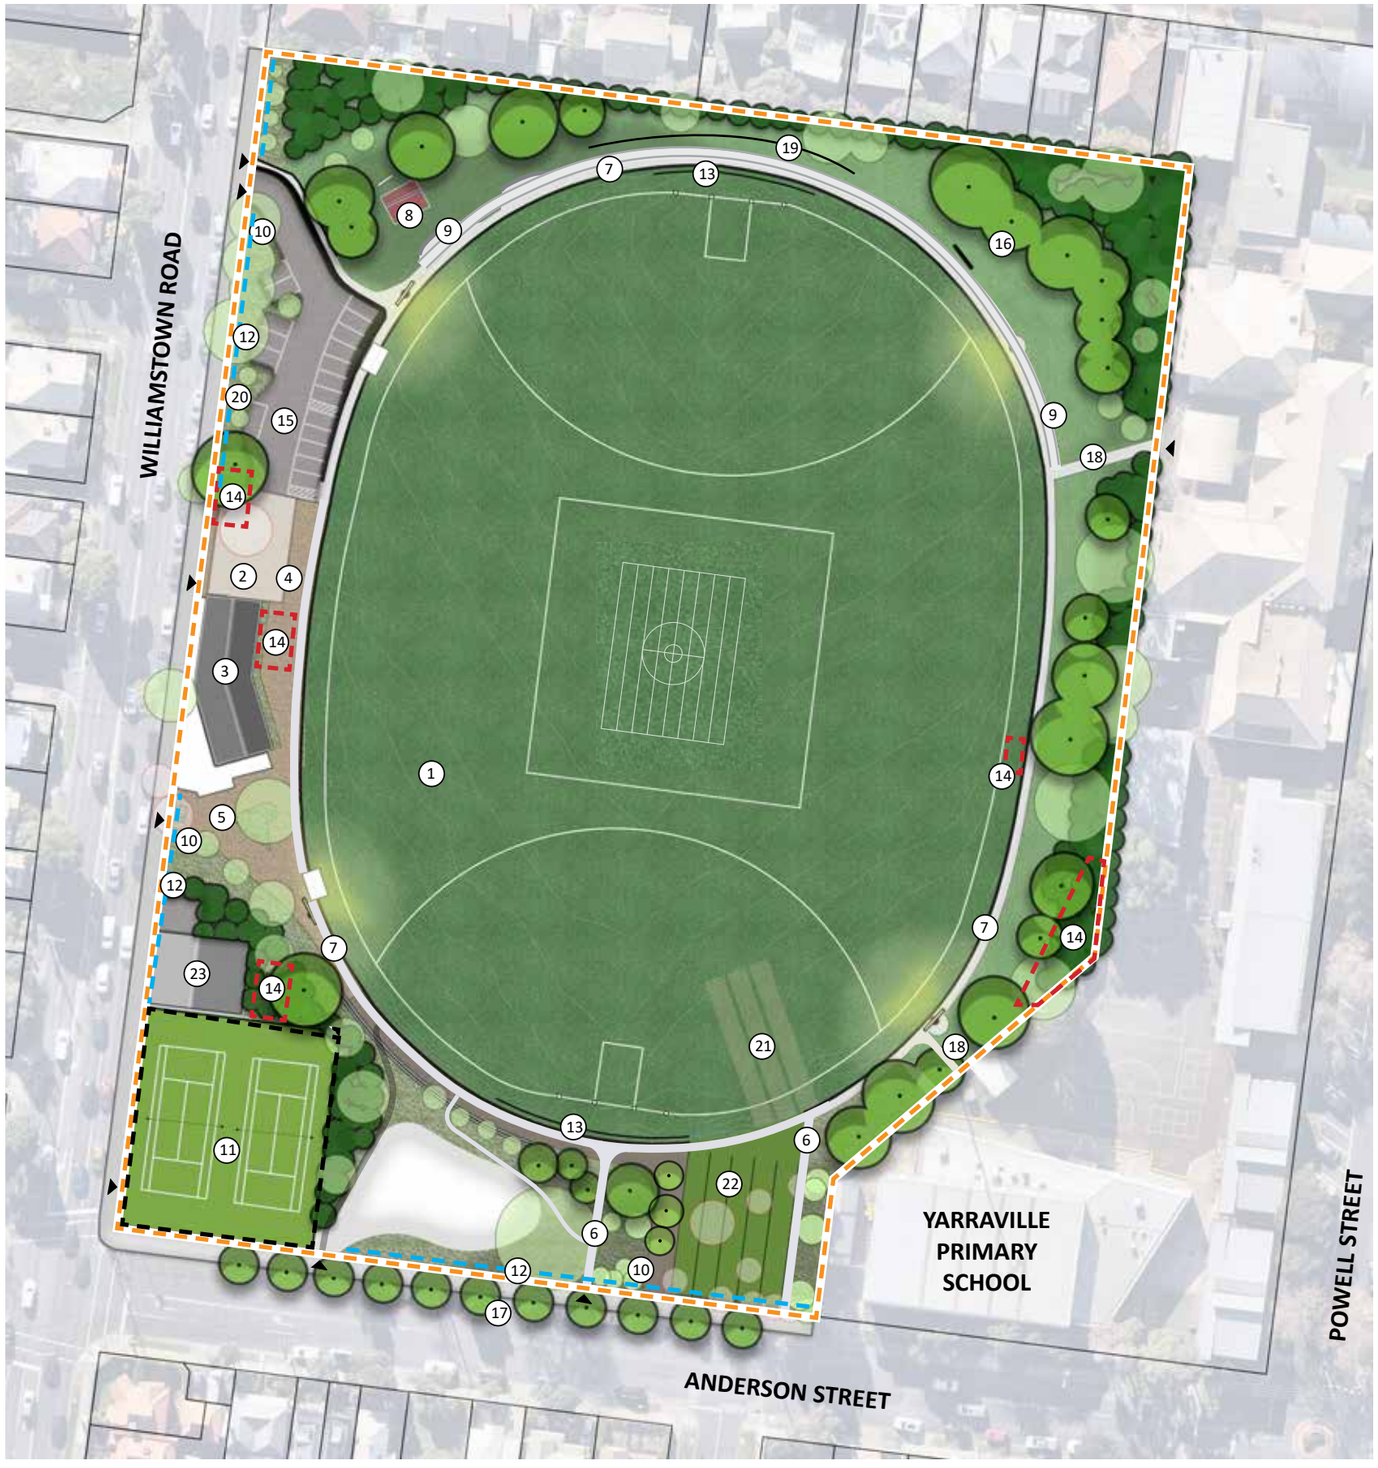

Legend

1. Sports field reconstruction
2. Pavillion extension
3. Grandstand restoration
4. Pavilion landscape upgrade
5. Precinct forecourt upgrade
6. Pedestrian paths from Anderson Street
7. New perimeter path and fence around field
8. Relocated and restored scorers box
9. Bench seating
10. New oval signage
11. Tennis court resurfacing and perimeter fence replacement
12. New fence to be considered
13. Retain behind-goal netting
14. Building removals
15. Configuration of existing carpark subject to changes with pavilion extension works
16. Reshape and landscape north-east mound
17. Street tree planting along Anderson Street
18. New path connections to school entrances
19. Remove old sports fence on top of the embankment
20. Existing perimeter fence to be removed
21. Turf practice wickets to be removed
22. New synthetic pitch cricket practice facility
23. Mouth Organ Band Hall to be retained

Key

- Site boundary
- Existing trees to be retained
- Existing trees to be removed
- Proposed trees
- Proposed screen planting
- Garden bed planting
- Passive open space
- Active open space
- Plain concrete pavement
- Forecourt pavement
- Site entry points
- Building to be removed
- Proposed fence

Notes:
+ Tree removals subject to DEECA approvals process.
+ Tree planting plan to be developed.
+ Modifications to existing buildings subject to land owner and heritage approvals.
+ Existing skatepark, oval lighting, behind-goal netting and scoreboard to be retained.

Yarraville Oval Masterplan

Maribyrnong City Council

26/08/2026 Rev H

N

Scale 1:500 @ A1
1:1000 @ A3

Maribyrnong CITY COUNCIL